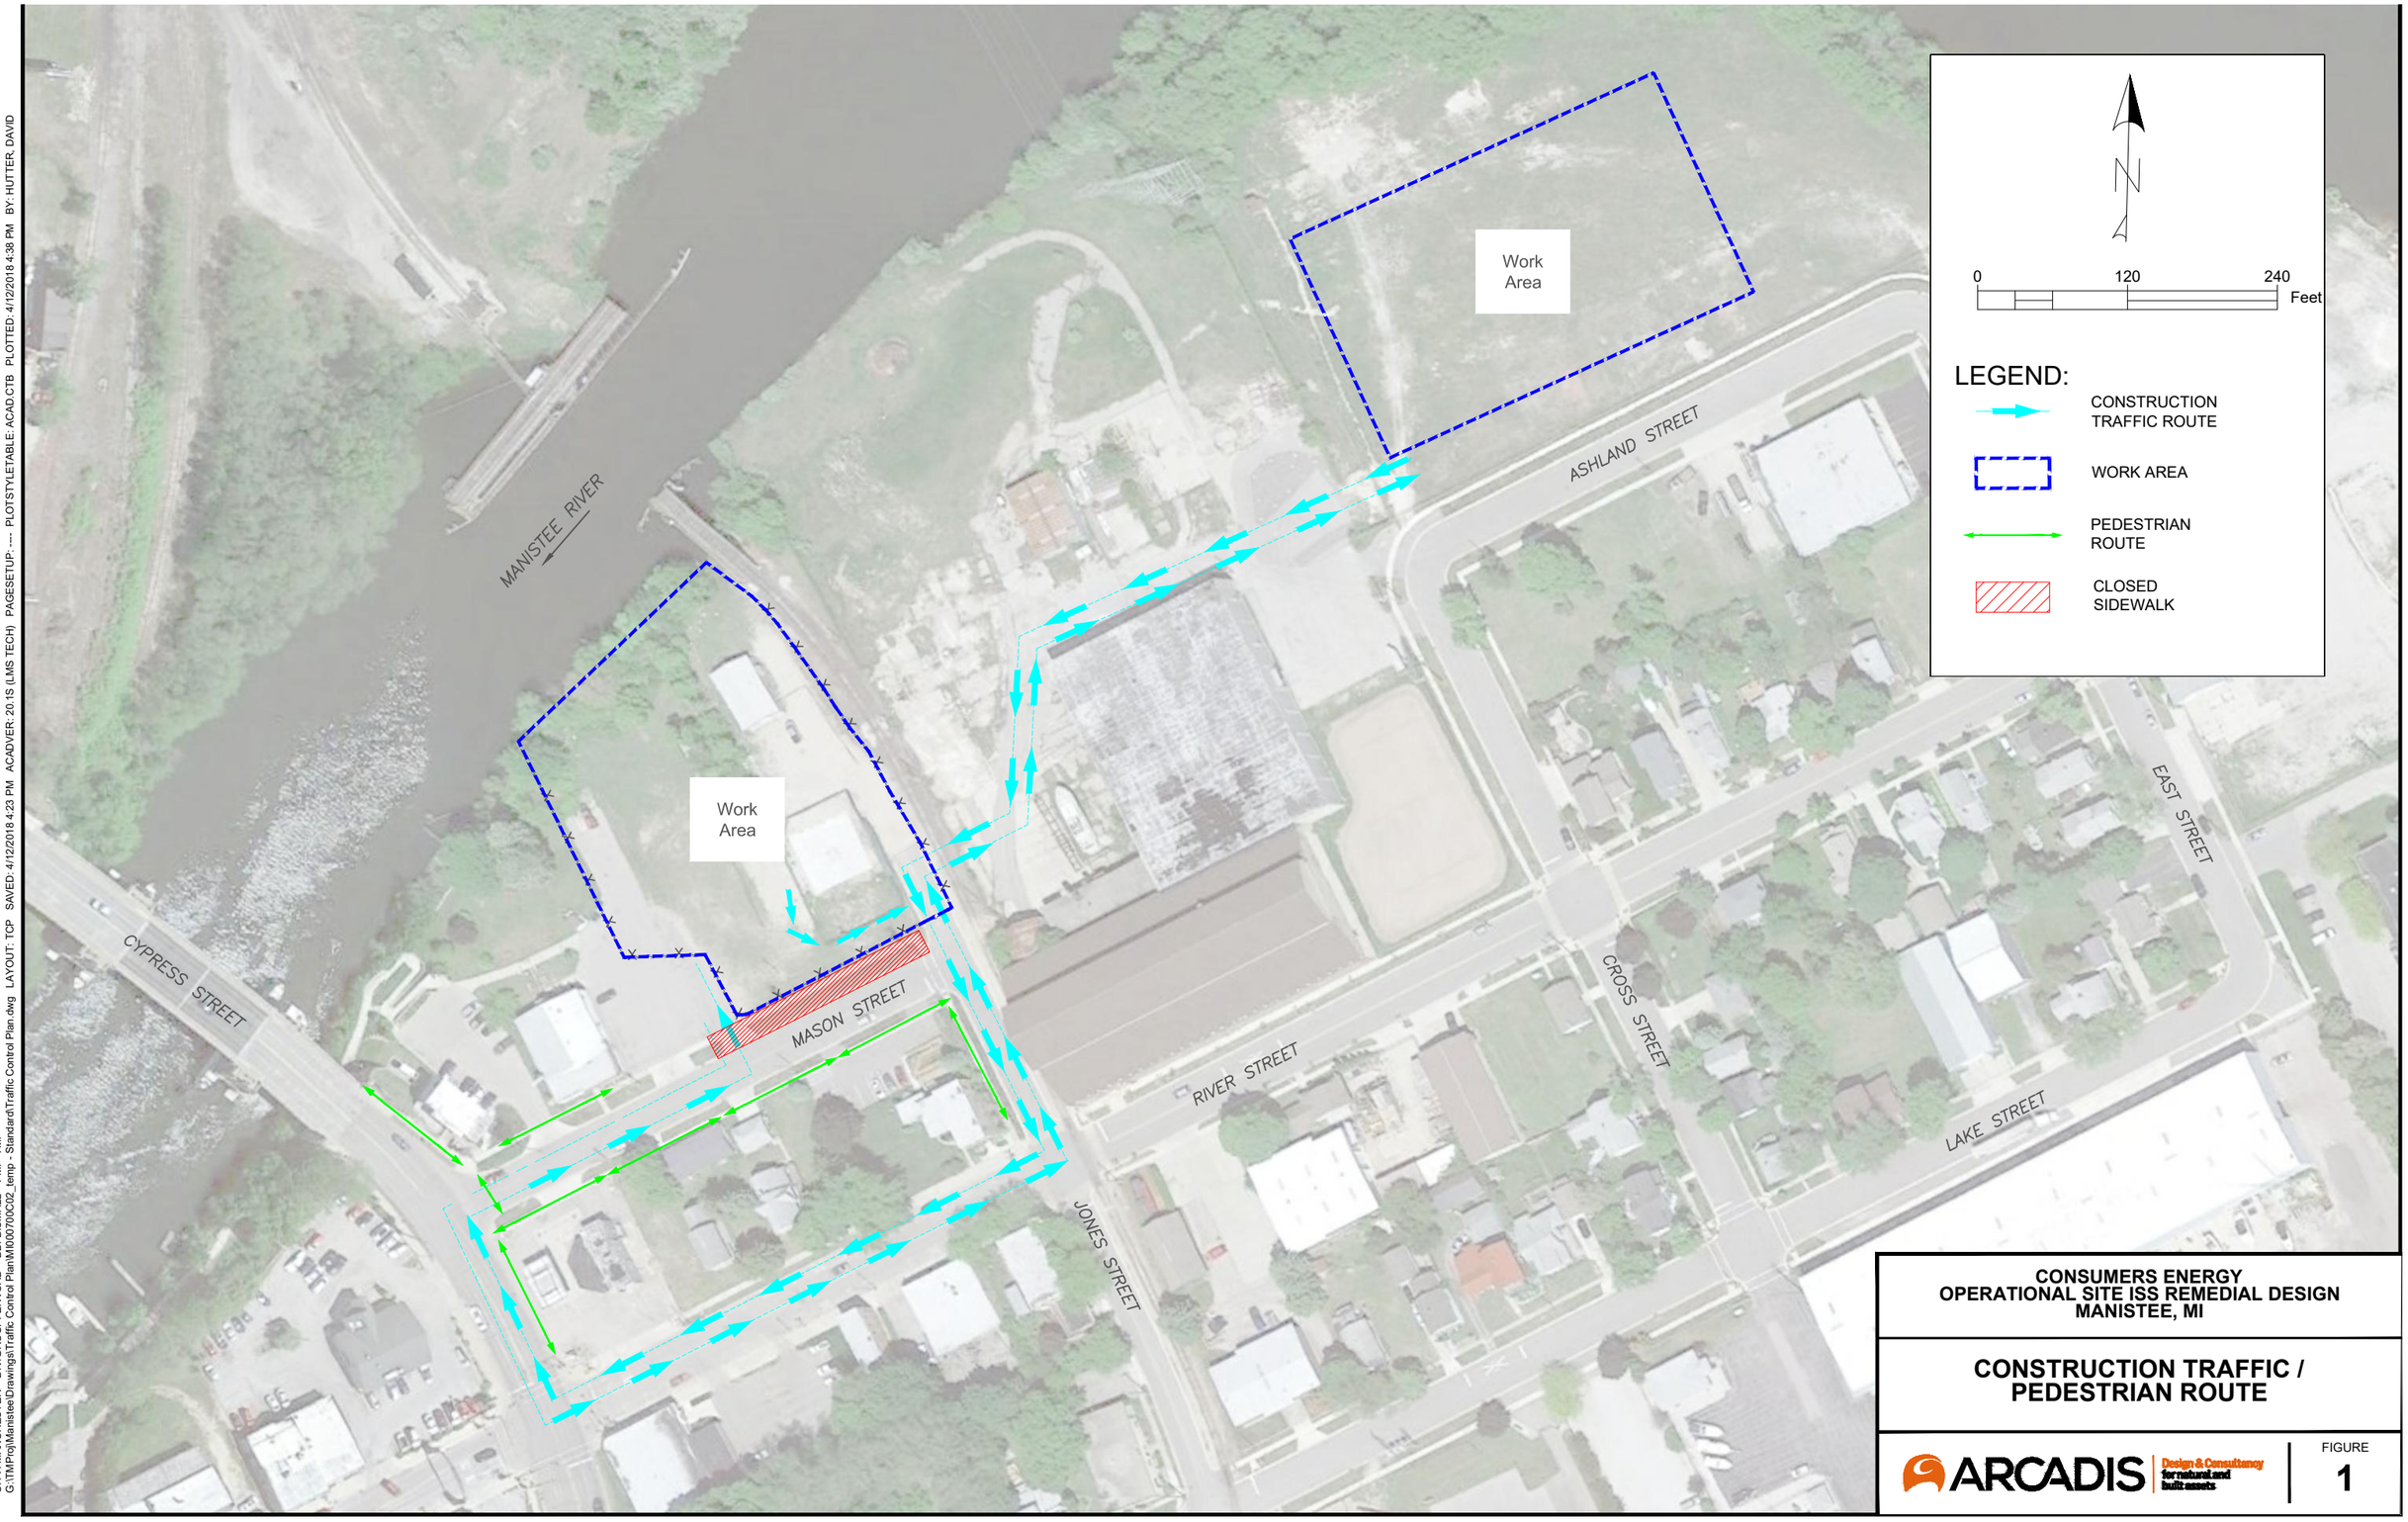

CONSUMERS ENERGY
OPERATIONAL SITE ISS REMEDIAL DESIGN
MANISTEE, MI

CONSTRUCTION TRAFFIC / PEDESTRIAN ROUTE

ARCADIS Design & Consultancy for natural and built assets

FIGURE
1

CITY: MANCHESTER DIV/GROUP: ENVCAD DB: B.SMALL PM: TM:
G:\TMProj\Manistee\Drawings\Traffic Control Plan\MI0007000C02_temp - Standard\Traffic Control Plan.dwg LAYOUT: TCP SAVED: 4/12/2018 4:23 PM ACADVER: 20.1S (LMS TECH) PAGESETUP: ---- PLOTSTYLETABLE: ACAD.CTB PLOTTED: 4/12/2018 4:38 PM BY: HUTTER, DAVID